BRUHAT BENGALURU MAHANAGARA PALIKE

Name of Work: Providing Granite Name Boards at parks in ward 03, Attur

o	Description of work	Unit	No	Length m	Breadth m	Depth m	Quantity	Rate in Rs	Amount in Rs
1	Providing and fixing prepolished 40mm thick Granite Name Board of both the edges provided with 40mm thick half nosing affixed to 10cm thick granite pillars of height 3.0m, all fours sides being provided with three line dressing and all corners with full nosing of 20mm thick. The pillars to be fixed to ground in M20 concrete (including the cost of earthwork and bed concrete)								
		Each							
	Attur Ward No. 03		80				80		
							80.00	24963.00	**1997040.00**
	Data Rate Rs.=	24963.00							
								Sub Total 1 Rs	**1997040.00**
	Miscellaneous & Rounding off								2960.00
								Total Rs	**2000000.00**

CERTIFICATE:

1 The work spot has been inspected by me and the work is found to be necessary.
2 The estimate is prepared as per PW, P&IWTD S R Bangalore circle for the year 2018-2019 & Data rate
3 The area comes with in the BBMP limits.

Assistant Engineer
Ward 03
BBMP

Assistant Executive Engineer
Yelahanka Newtown Sub Division
BBMP

Executive Engineer
Yelahanka Division
BBMP

Administrative Approval

Accorded For ....20.00 Lakh.....
Head of A/C....1771.....
CER NO :....223..... **Dt:**..

AE (YNK)

TECHNICALLY SANCTIONED FOR Rs. 20.00 lac
Rupees ....Twenty Lakhs.....
.....only.....
Under ....P.1771 - 2018-19.....
.....
Registered as CE ( ) No. 99
Subject to conditions contained in enclosed memo EE ( ) No ..... /91
Dt..... Estimate AA Sanctioned
EE/TS/611/18-19 No.....
Dated ....25-2-19.... Rs....20.00 lac

Executive Engineer

BRUHAT BANGALORE MAHANAGAR PALIKE
WARD: 3- ATTURU

150 - YELAHANKA AC

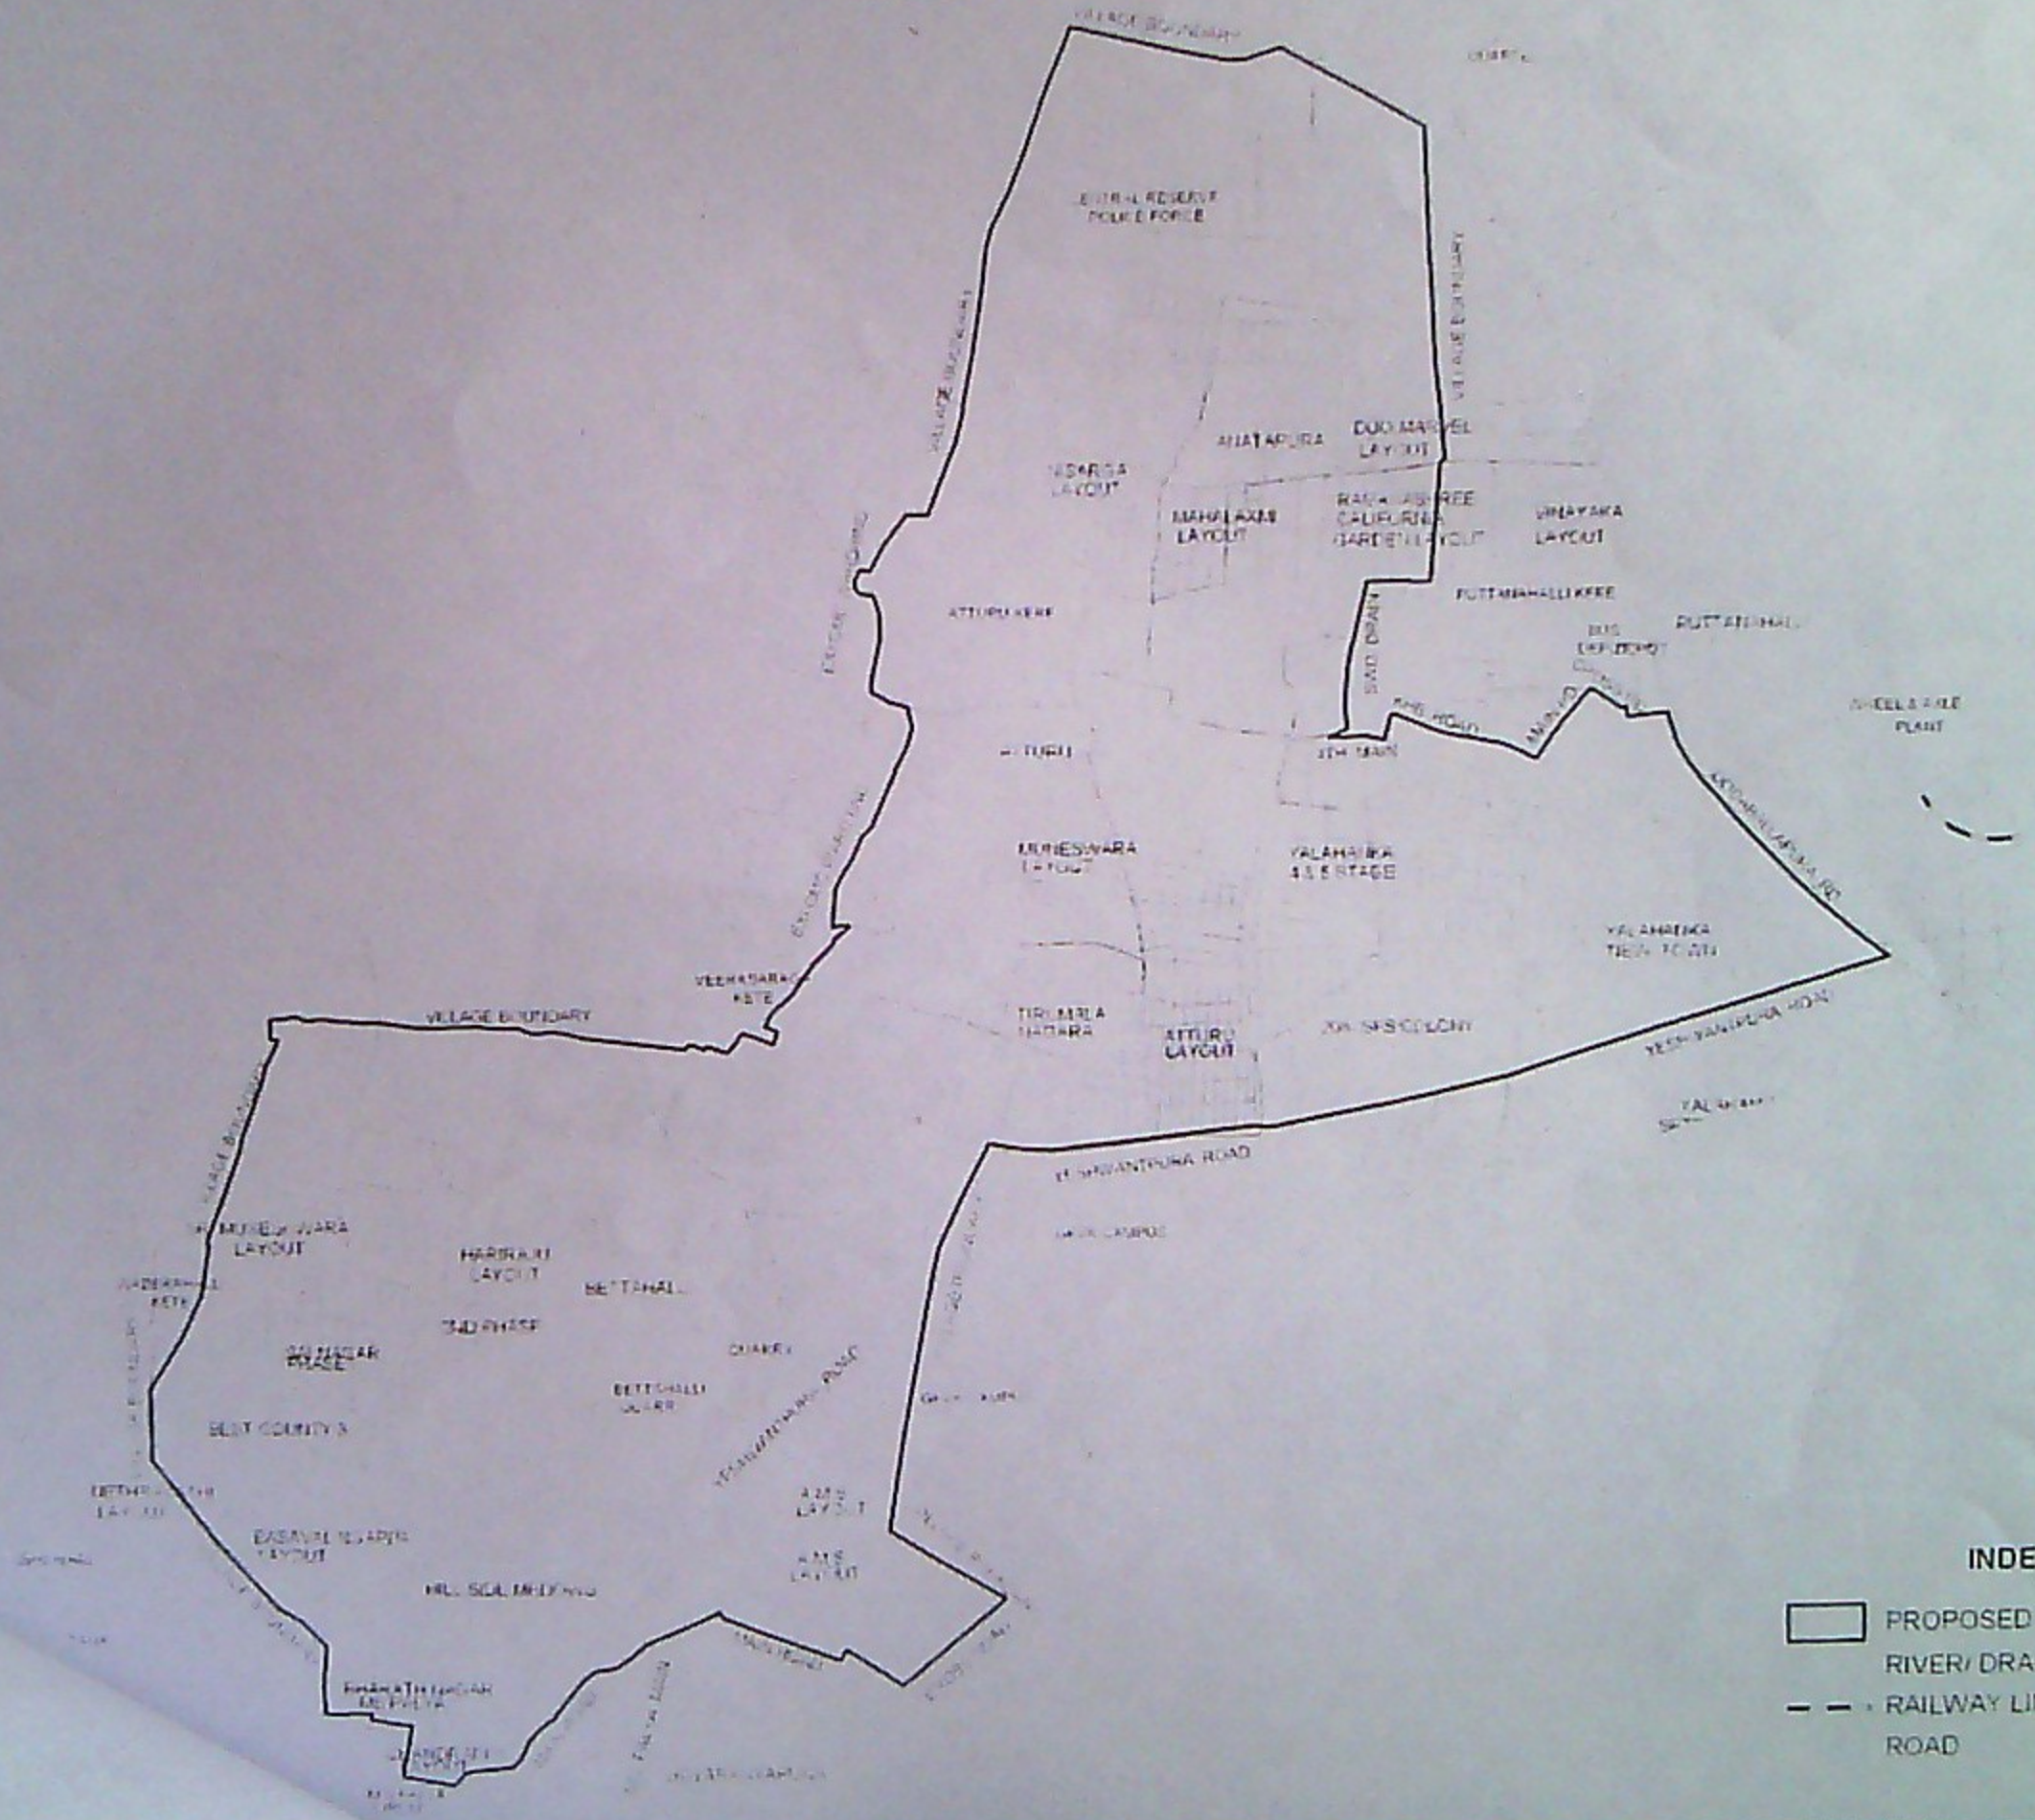

ಸಹಾಯಕ ಕಂದಾಯ ಅಧಿಕಾರಿಯವರು
ಯಲಹಂಕ ಉಪನಗರ ಉಪವಿಭಾಗ,
ಯಲಹಂಕ ಉಪನಗರ ಉಪವಿಭಾಗ-106
ಬಿ.ಬಿ.ಎಂ.ಪಿ. ಬೆಂಗಳೂರು-106